RENDERING

FOR ILLUSTRATION ONLY

Karen Fischer
Grand Junction, CO
970.361.6963 – karenlfischer@yahoo.com

© 2023

BRAVO

GOD'S COUNTRY PLANS

PROJECT SUMMARY

24" X 36"

DATE: 8/31/2024

DRAWN BY: KAREN FISCHER

SHEET NUMBER

1

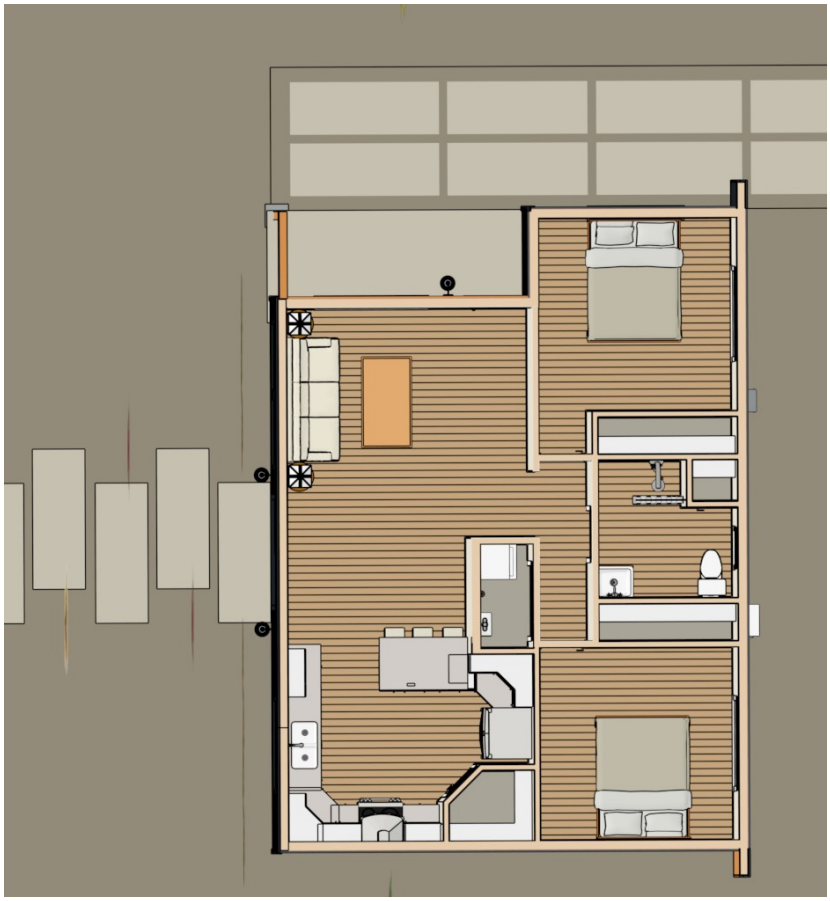

Karen Fischer
Grand Junction, CO
970.361.6963 – karenlfischer@yahoo.com

© 2023

BRAVO

GOD'S COUNTRY PLANS

DOLL HOUSE

24" X 36"

DATE: 8/31/2024

DRAWN BY: KAREN FISCHER

SHEET NUMBER

2

FRONT
ELEVATION

NO SCALE

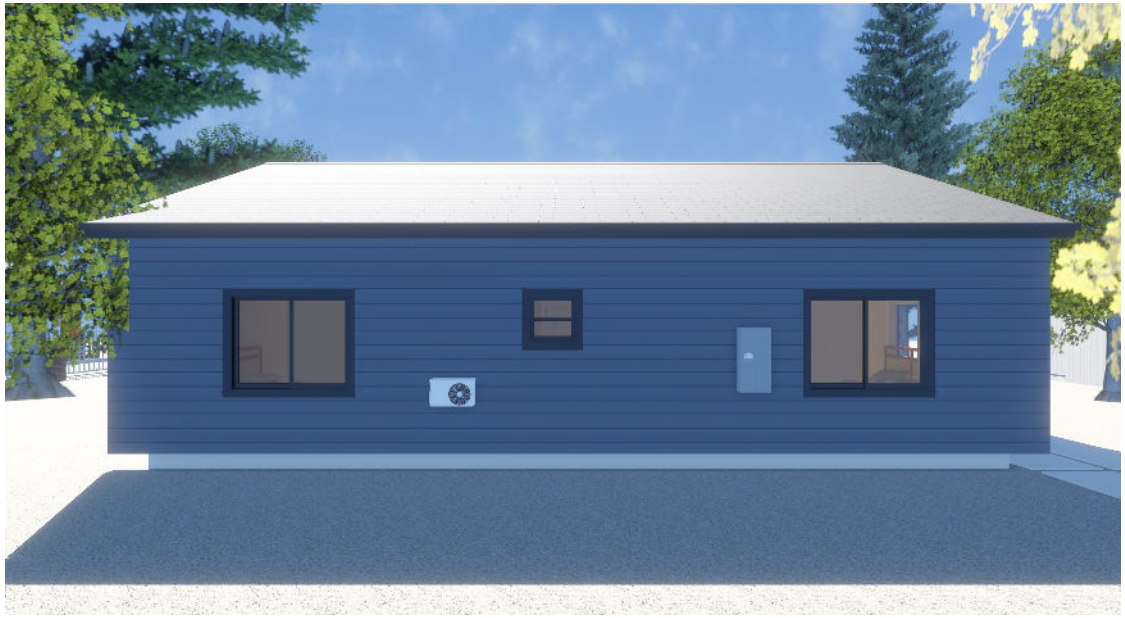

REAR
ELEVATION

NO SCALE

SHEET NUMBER
3

24" X 36"
DATE: 8/31/2024
DRAWN BY: KAREN FISCHER

ELEVATIONS

BRAVO
GOD'S COUNTRY PLANS

© 2023

Karen Fischer
Grand Junction, CO
970.361.6963 – karenlfischer@yahoo.com

RIGHT
ELEVATION
NO SCALE

LEFT
ELEVATION
NO SCALE

SHEET NUMBER 4

24" X 36"
DATE: 8/31/2024
DRAWN BY: KAREN FISCHER

ELEVATIONS

BRAVO
GOD'S COUNTRY PLANS

Karen Fischer
Grand Junction, CO
970.361.6963 – karenlfischer@yahoo.com

© 2023

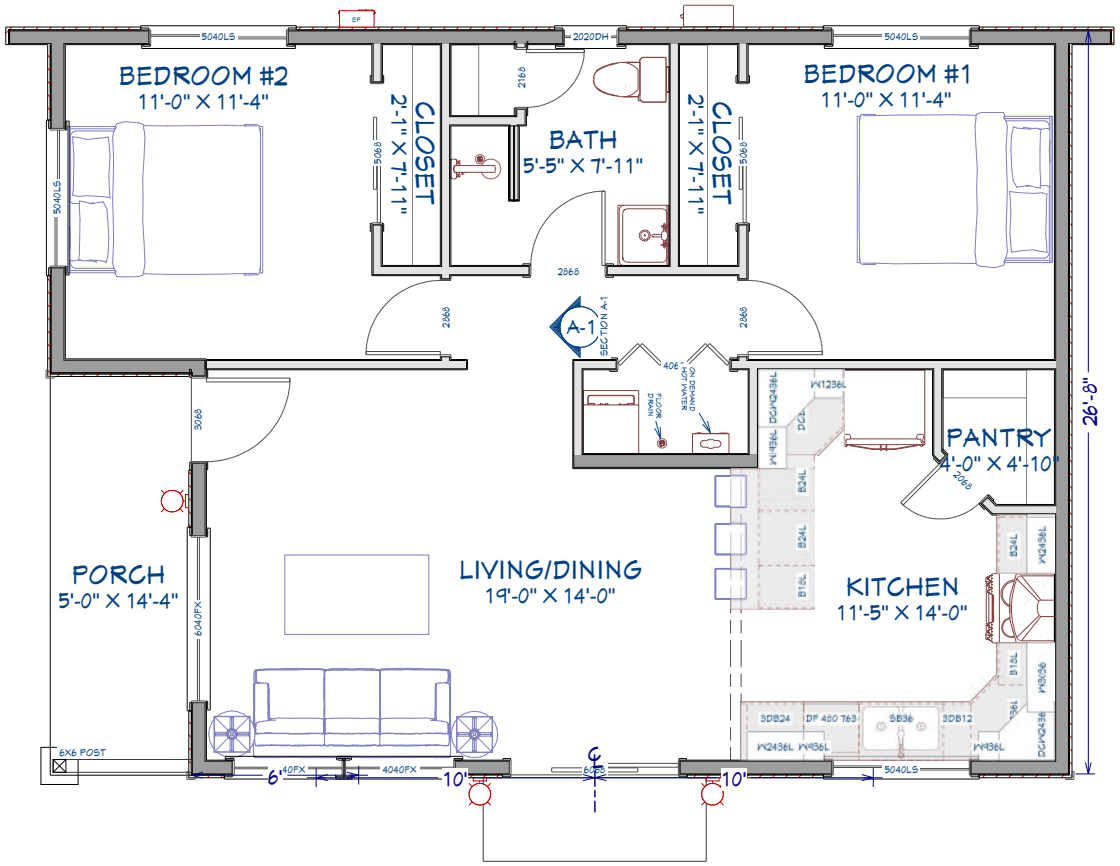

FLOOR PLAN
1/2"=1'

LIVING AREA
900 SQ FT

SHEET NUMBER 5

24" X 36"
DATE: 8/31/2024
DRAWN BY: KAREN FISCHER

FLOOR PLANS

BRAVO
GOD'S COUNTRY PLANS

Karen Fischer
Grand Junction, CO
970.361.6963 – karenlfischer@yahoo.com

© 2023