RENDERING

FOR ILLUSTRATION ONLY

PROJECT SUMMARY

ROSE

24" X 36"

DATE: 11/28/2024

DRAWN BY:
KAREN FISCHER

SHEET NUMBER

1

© 2024

Karen Fischer
Grand Junction, CO
970.361.6963 -- karenlfischer@yahoo.com

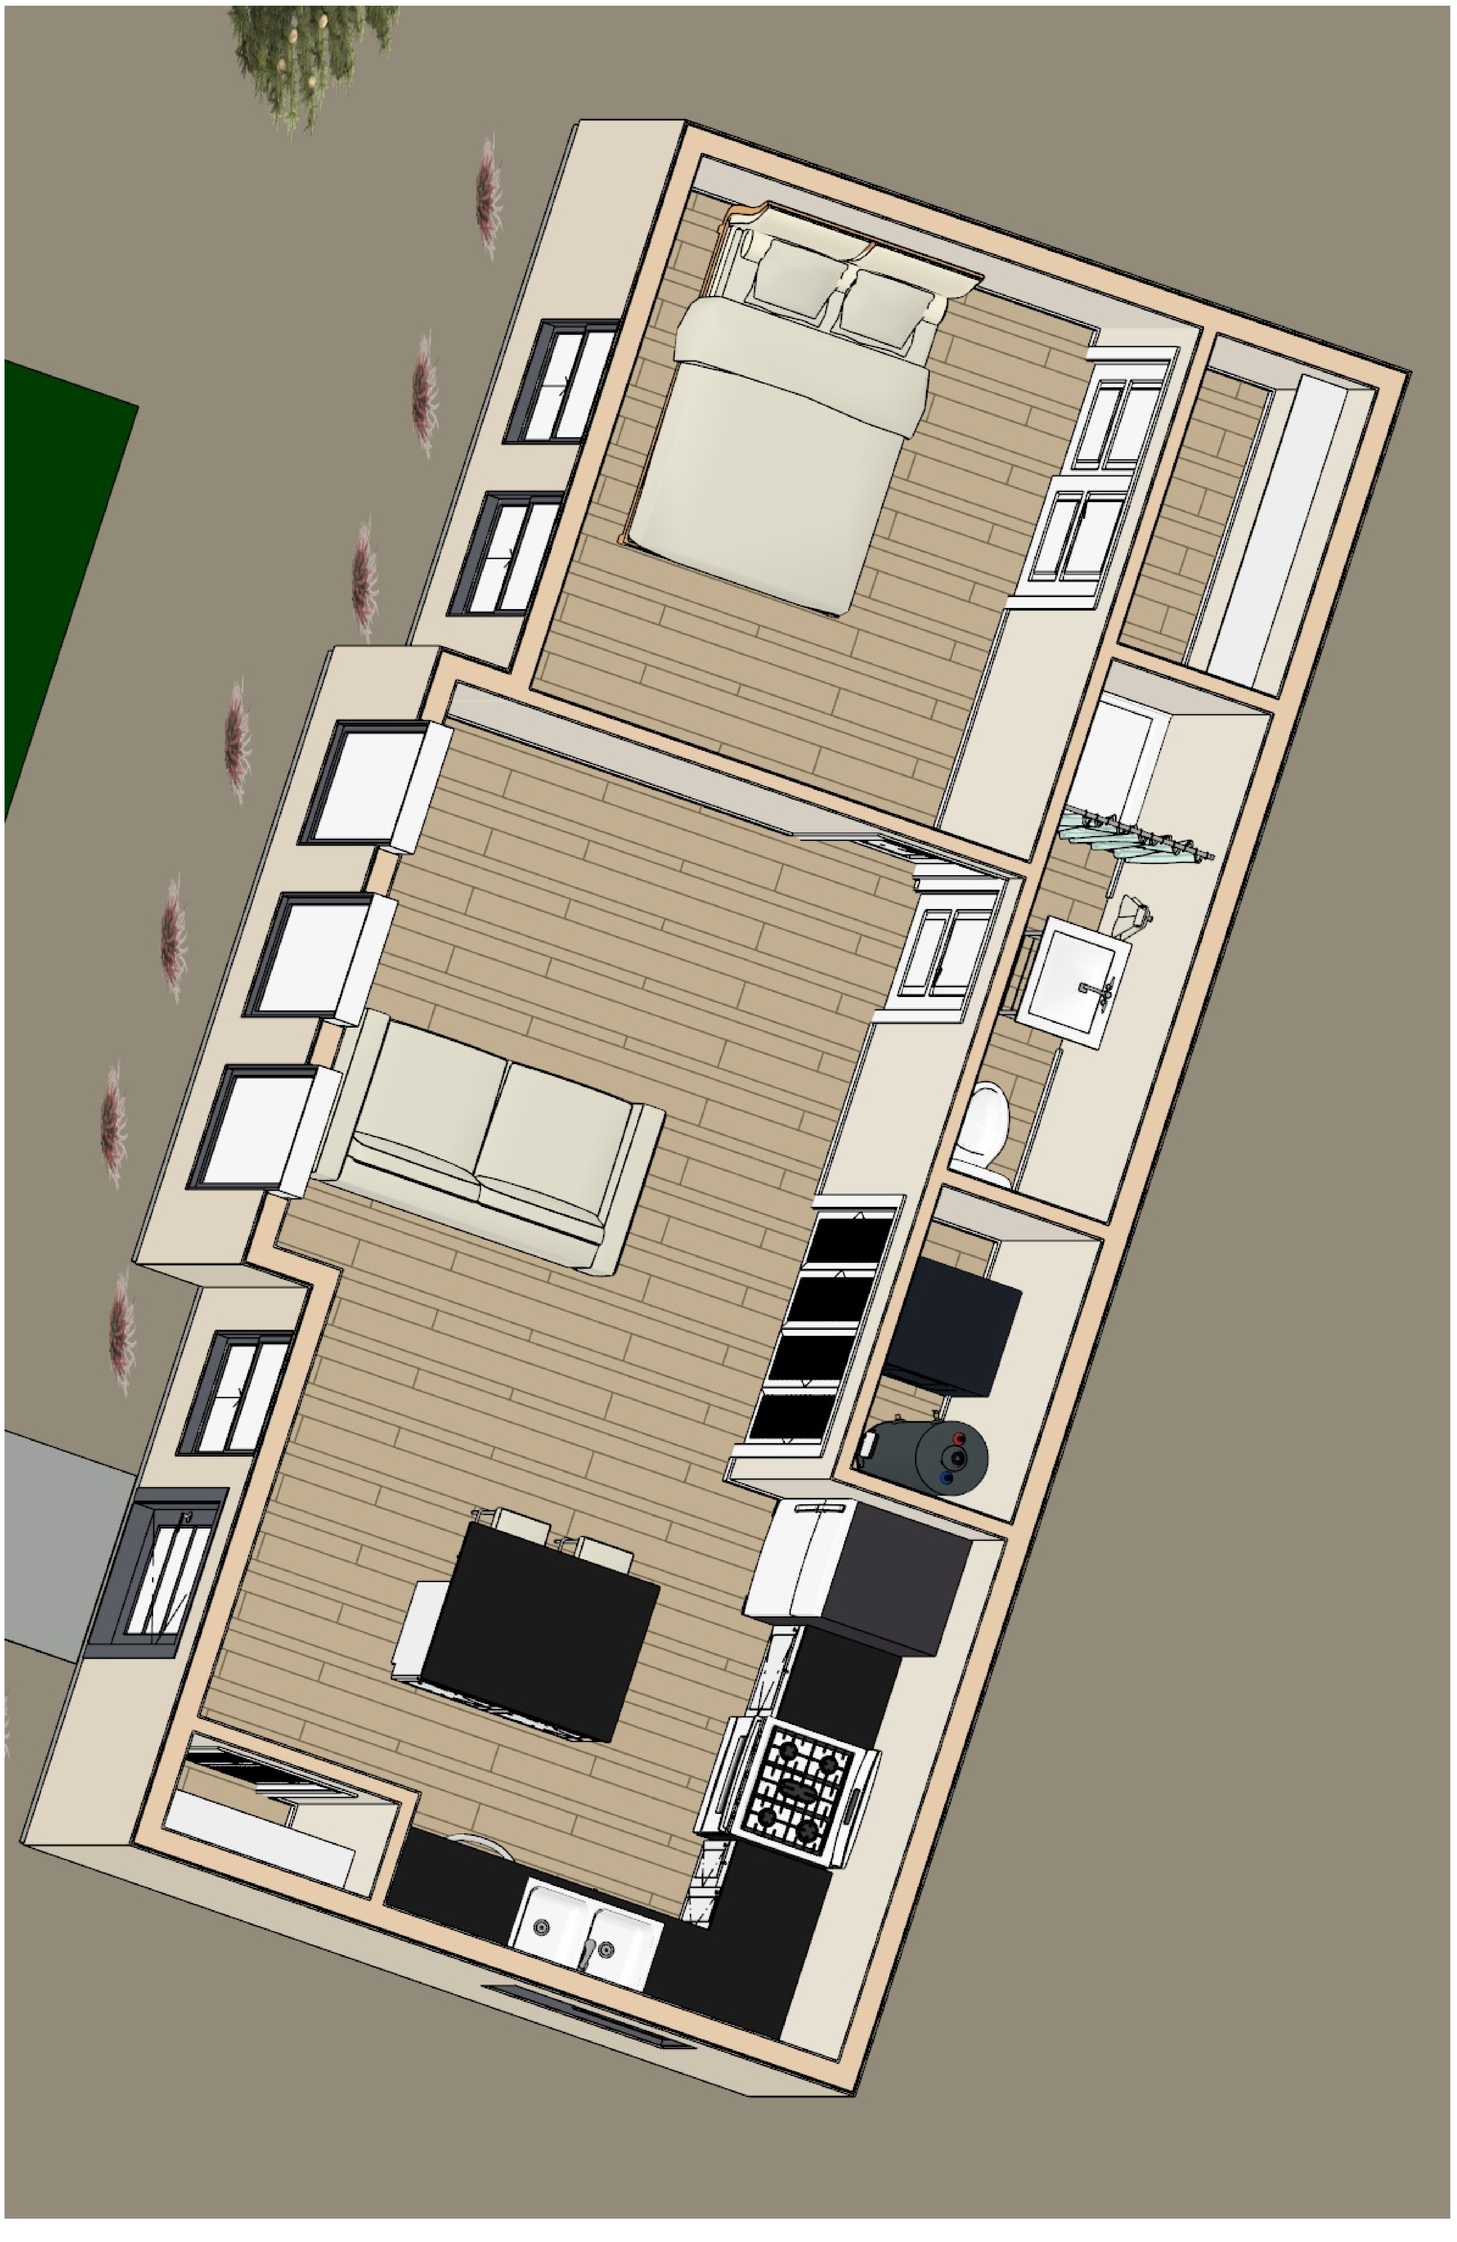

Karen Fischer
Grand Junction, CO
970.361.6963 -- karenlfischer@yahoo.com

© 2024

ROSE

DOLL HOUSE

24" X 36"

DATE: 11/28/2024

DRAWN BY:
KAREN FISCHER

SHEET NUMBER

2

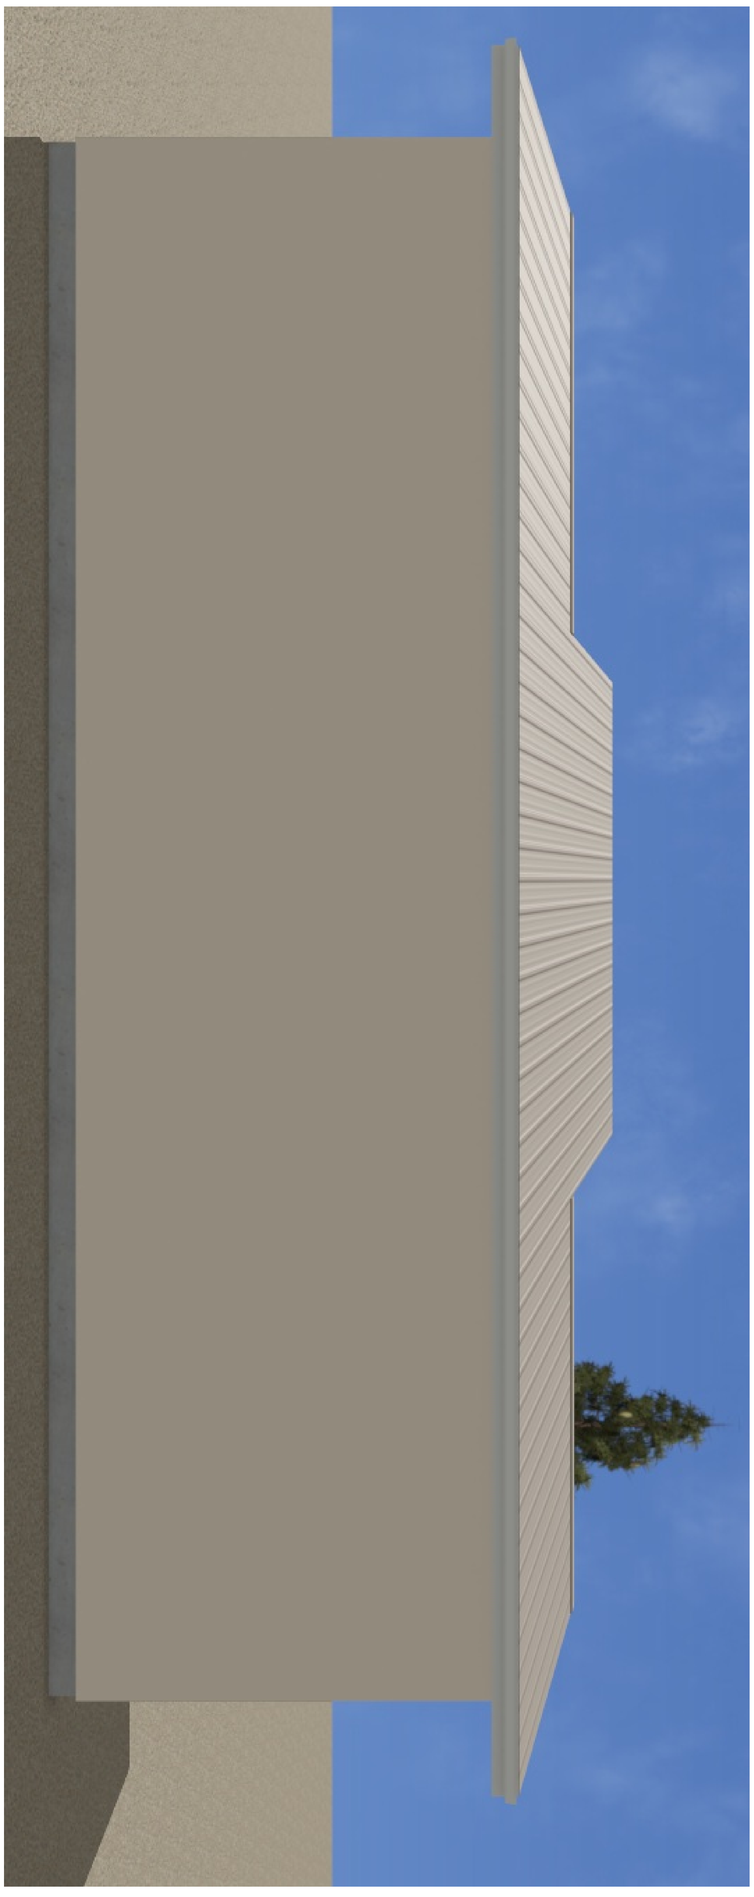

REAR ELEVATION
NO SCALE

FRONT ELEVATION
NO SCALE

Karen Fischer
Grand Junction, CO
970.361.6963 -- karenlfischer@yahoo.com

© 2024

ROSE

ELEVATIONS

24" X 36"

DATE: 11/28/2024

DRAWN BY:
KAREN FISCHER

SHEET NUMBER
3

LEFT ELEVATION

NO SCALE

RIGHT ELEVATION

NO SCALE

SHEET NUMBER 4

24" X 36"

DATE: 11/28/2024

DRAWN BY: KAREN FISCHER

ELEVATIONS

ROSE

© 2024

Karen Fischer
Grand Junction, CO
970.361.6963 -- karenlfischer@yahoo.com

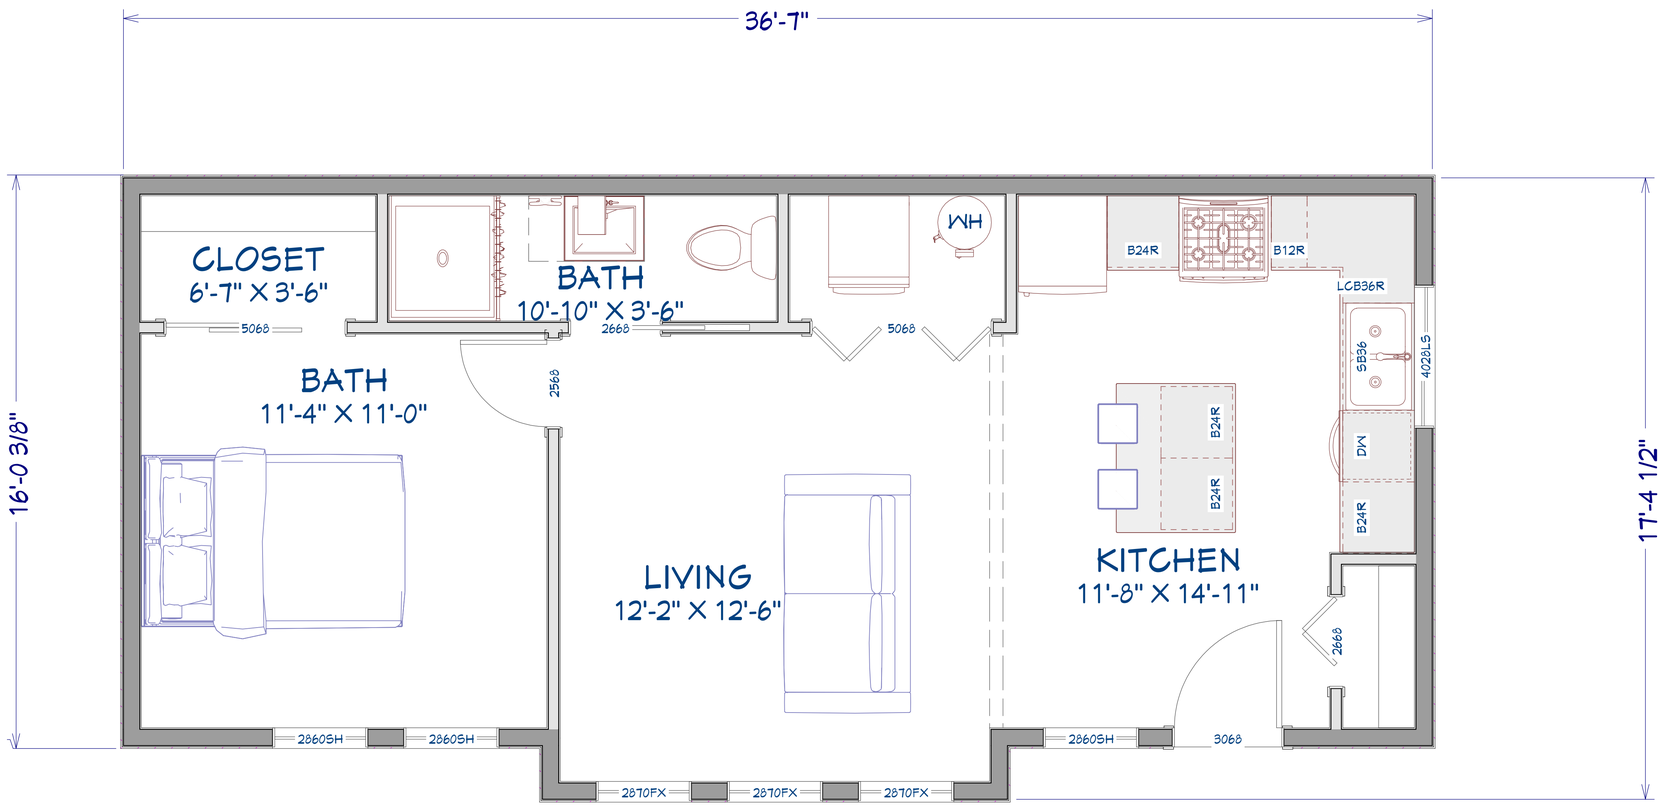

LIVING AREA
600 SQ FT

FLOOR PLAN
1/2"=1'

SHEET NUMBER 5

24" X 36"
DATE: 11/28/2024
DRAWN BY: KAREN FISCHER

FLOOR PLANS

ROSE

© 2024

Karen Fischer
Grand Junction, CO
970.361.6963 -- karenlfischer@yahoo.com